


3.6.2026 12.23.27



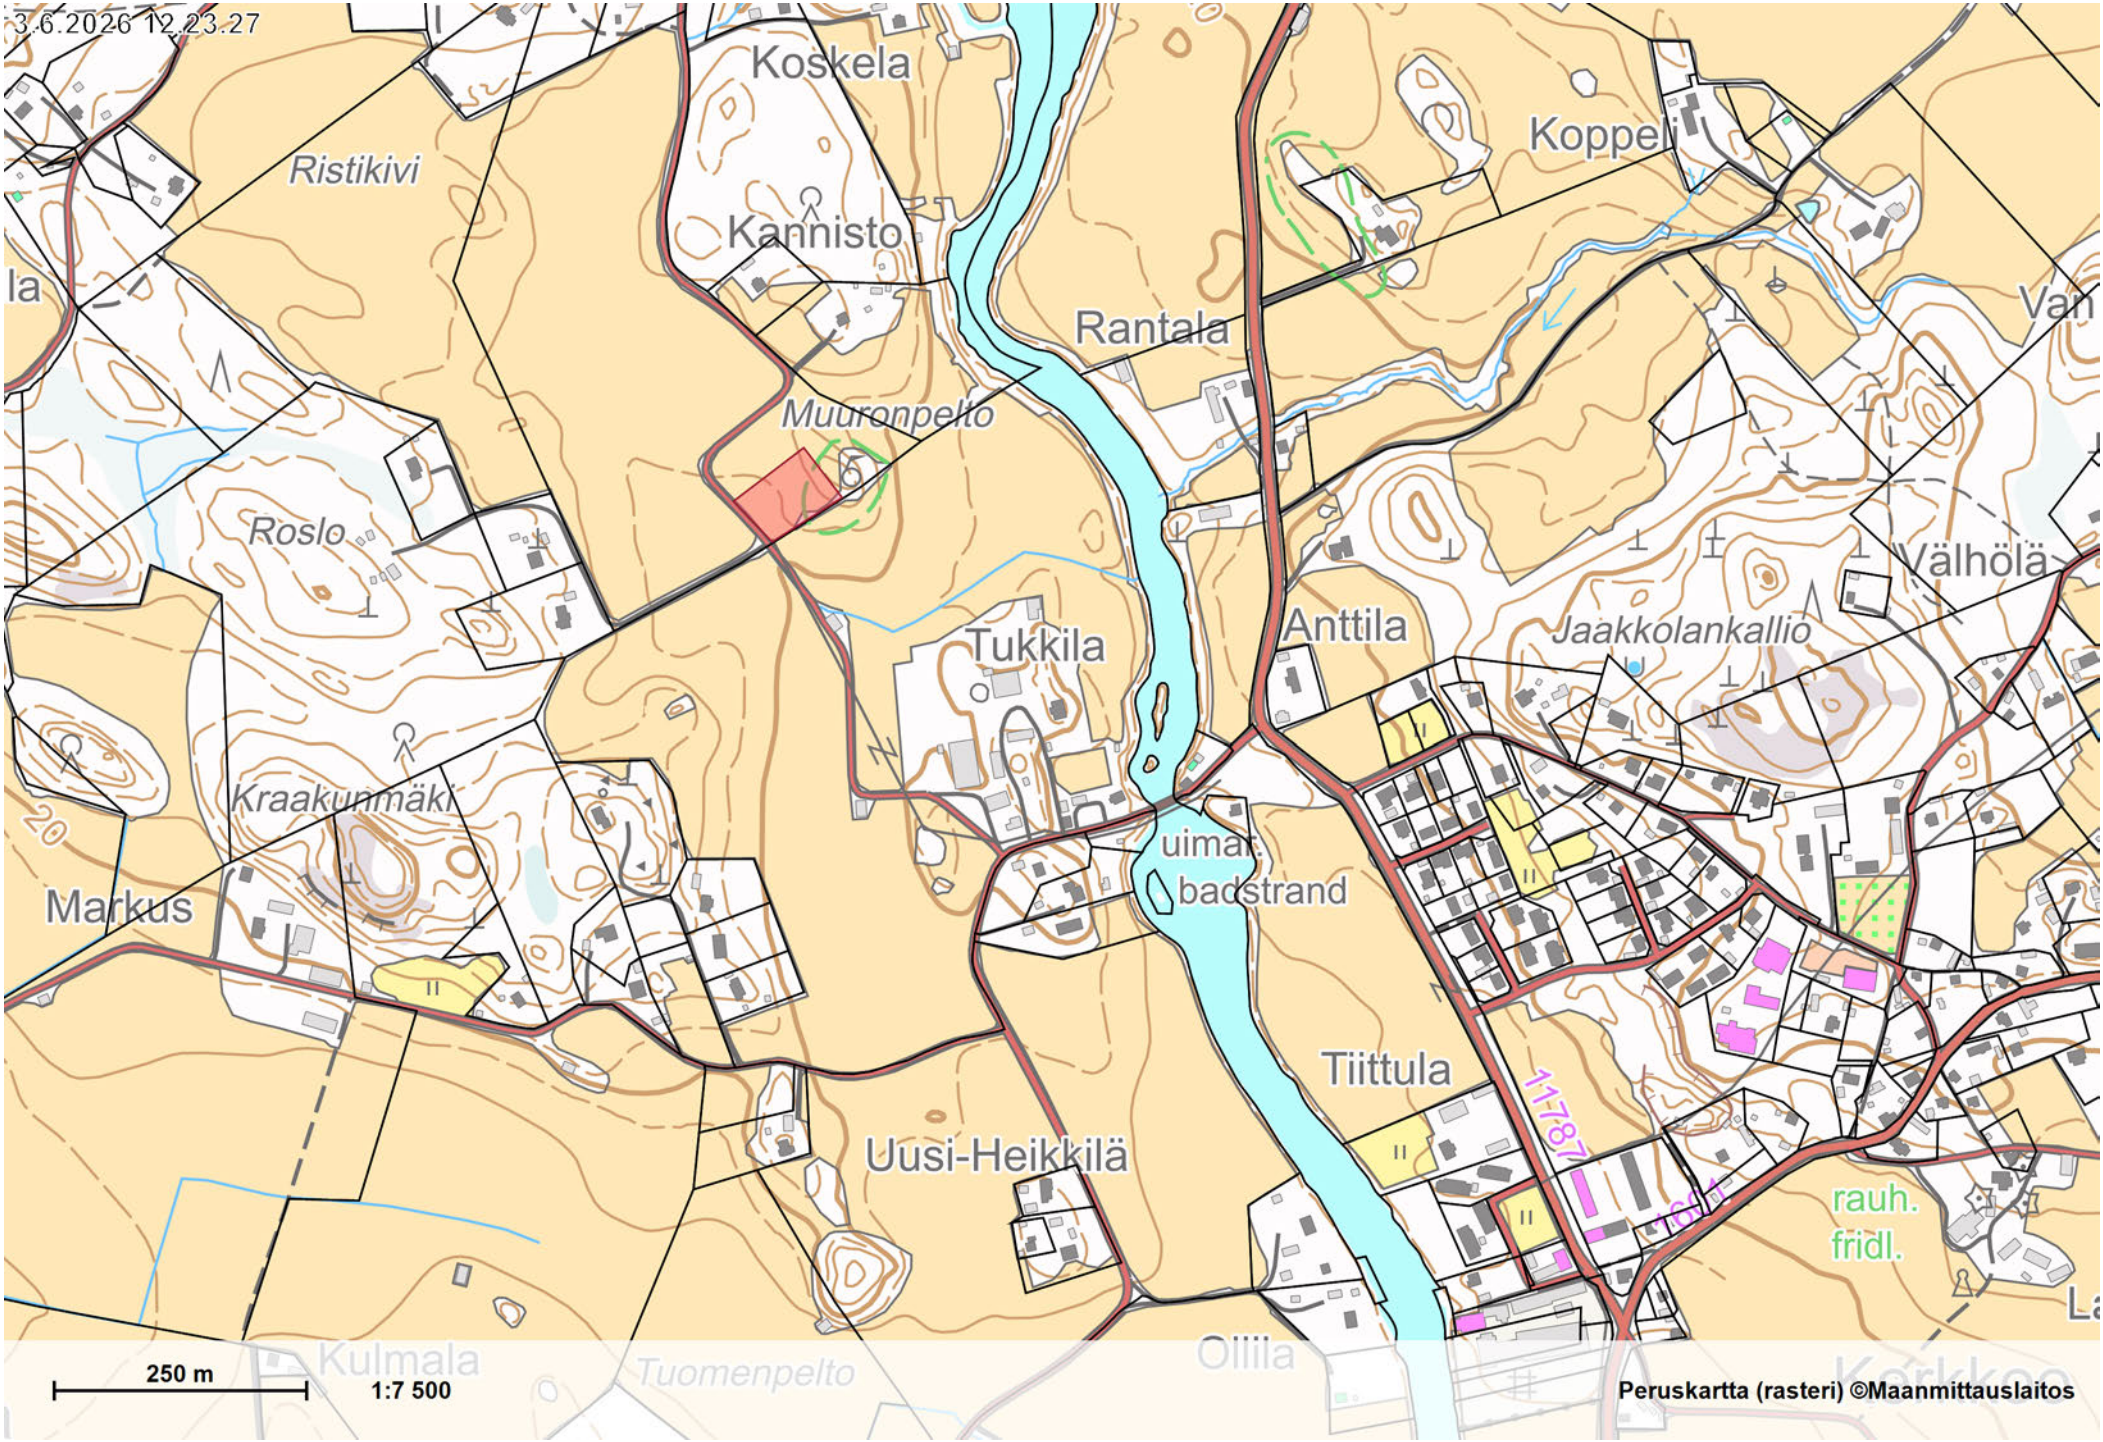

Muuro

Tontti 5000m²
Omakotitalo n.130m²
Talli n.50m²

n.7.1m n.6.7m
Talli

n.9.2m n.16.6m
Talo

5007.0 m²

45.9 m
ajonreuna

Roslonkuja

Mittakaava: 1:1500

Tulosteen koko: A2

Päivämäärä: 10.5.2026